REVISIONS		
DATE	NAME	LIC. No.
01-13-05	DANIEL E. KENT, III	14818
01-25-07	GARY V. MARMO	37599
10-31-08	GARY V. MARMO	37599

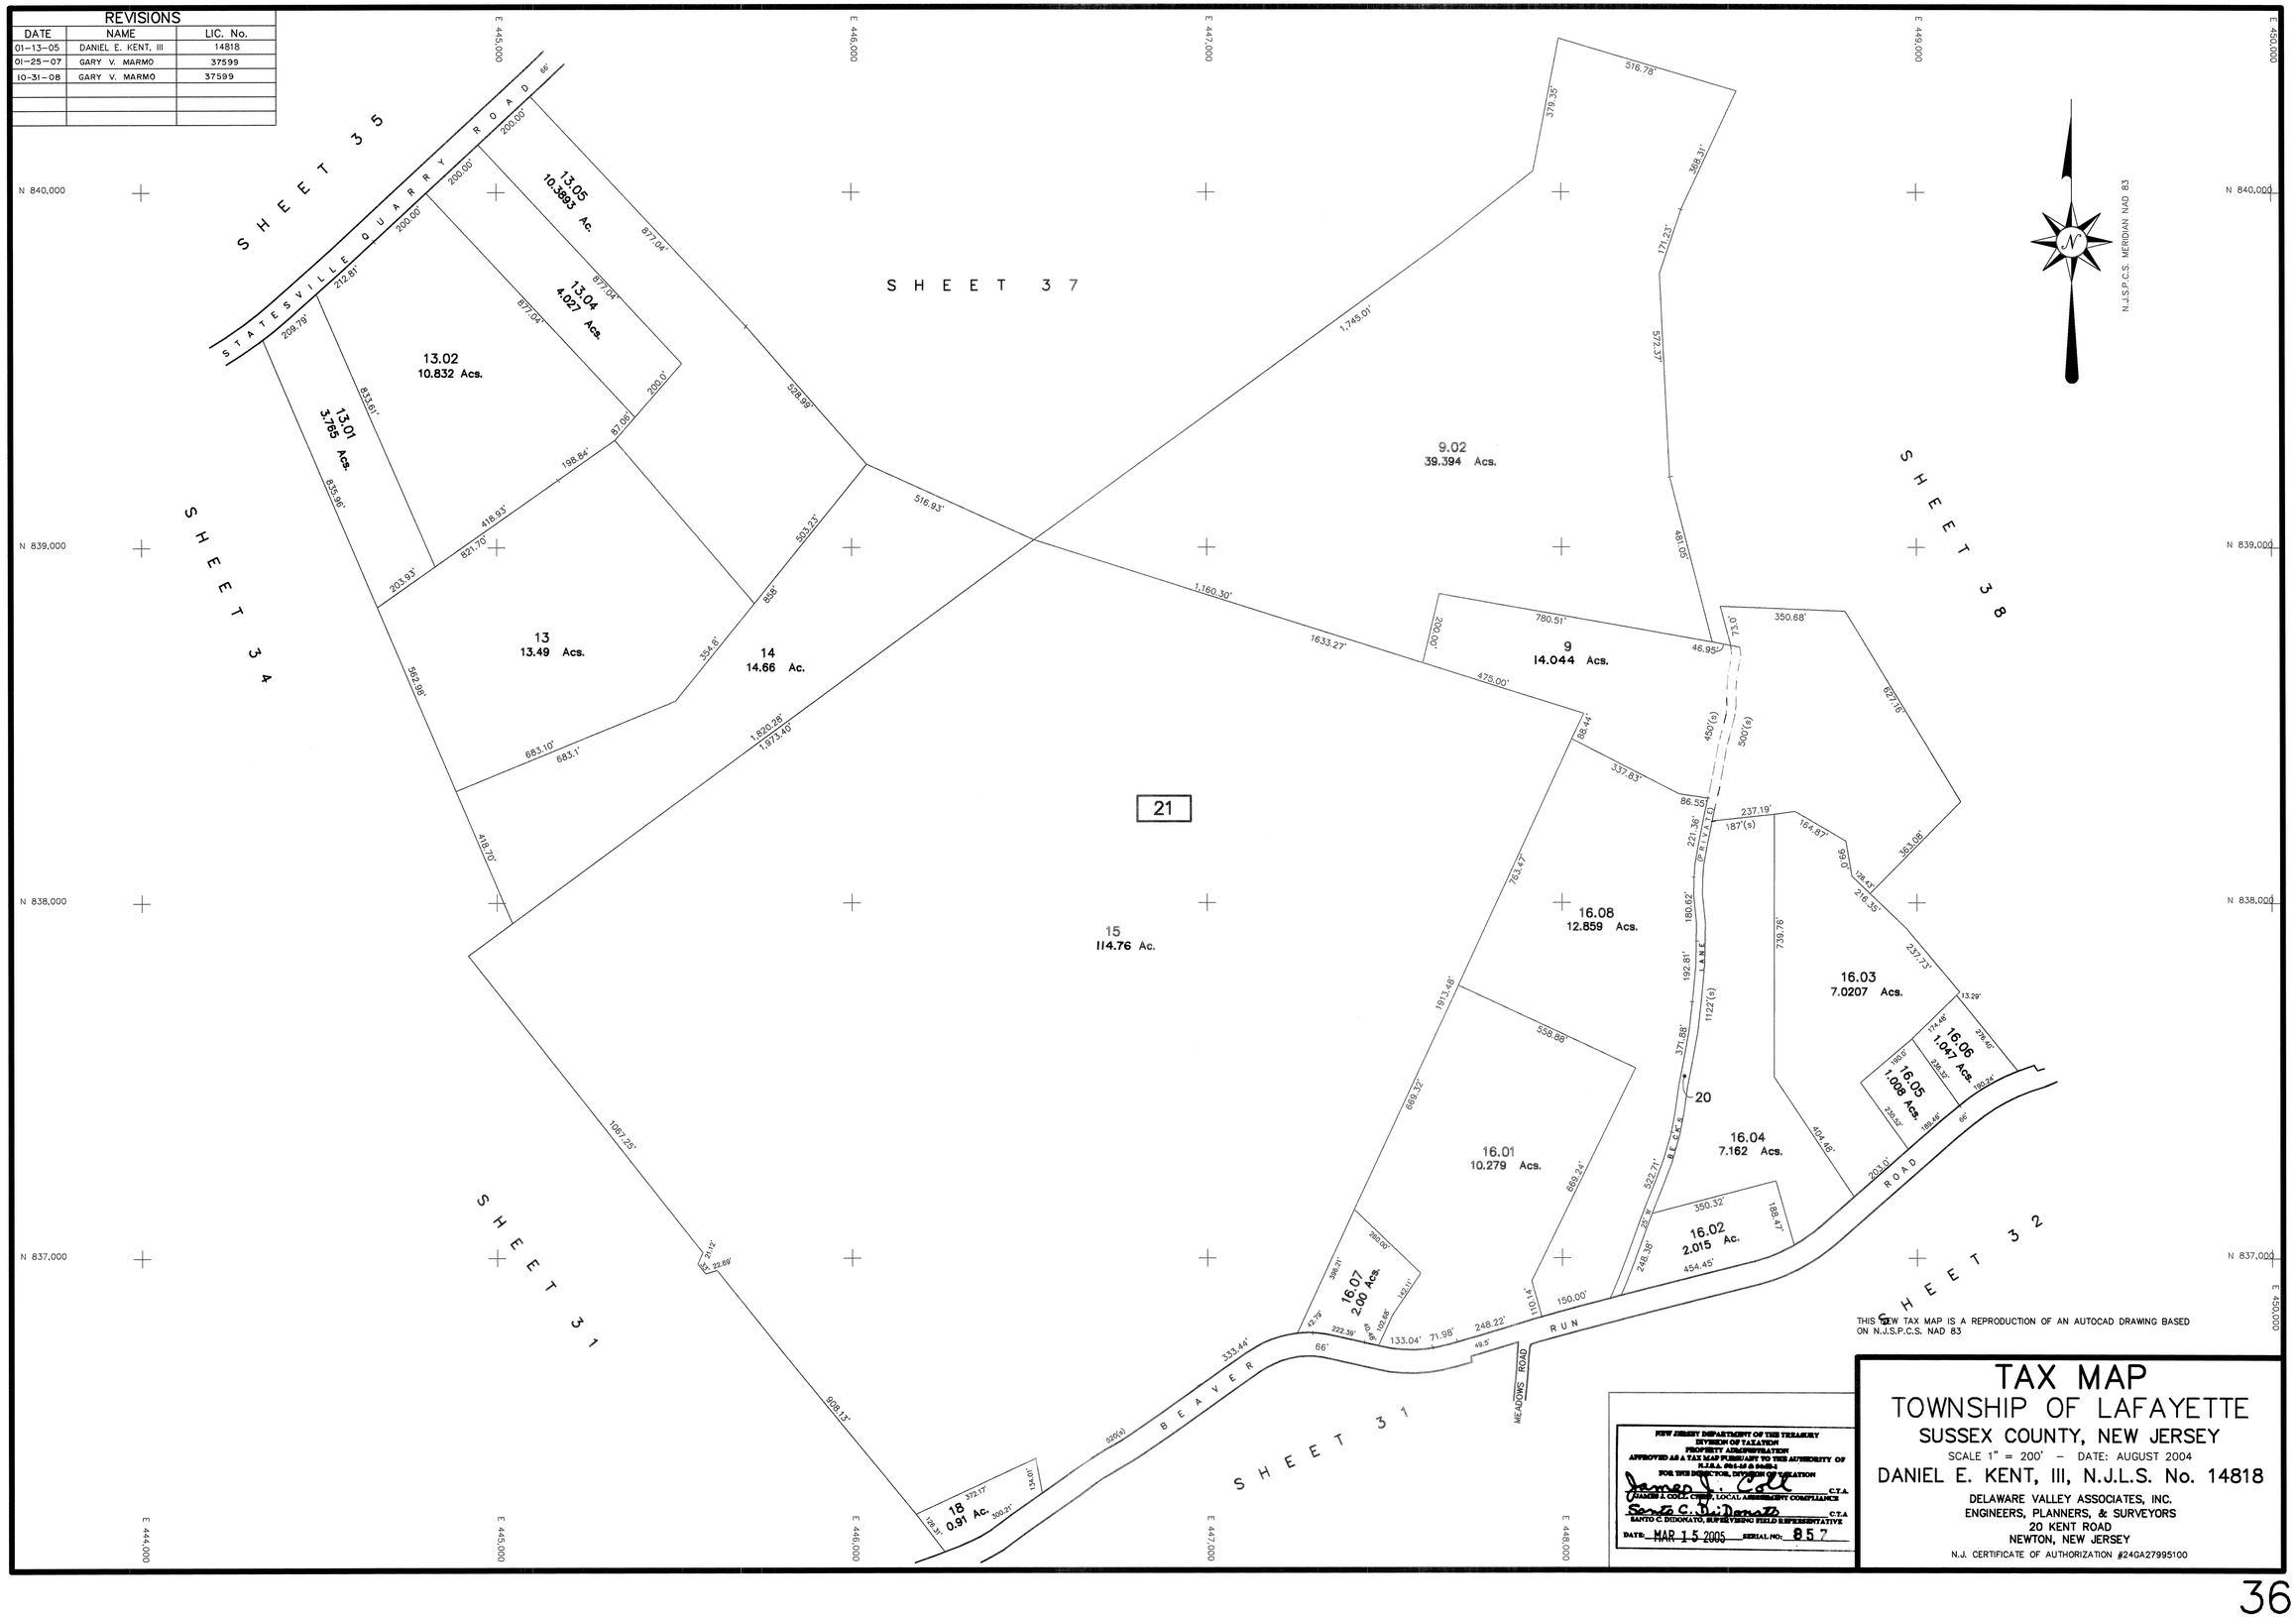

THIS TAX MAP IS A REPRODUCTION OF AN AUTOCAD DRAWING BASED ON N.J.S.P.C.S. NAD 83

NEW JERSEY DEPARTMENT OF THE TREASURY
DIVISION OF TAXATION
PROPERTY ADMINISTRATION
APPROVED AS A TAX MAP PURSUANT TO THE AUTHORITY OF N.J.S.A. 54:1-35 & 54:26-2
FOR THE DIRECTOR, DIVISION OF TAXATION
James J. Coll C.T.A.
JAMES J. COLL - CHIEF, LOCAL ASSESSMENT COMPLIANCE
Santo C. DiDonato C.T.A.
SANTO C. DIDONATO, SURVEYING FIELD REPRESENTATIVE
DATE: MAR 15 2005 SERIAL NO: 857

TAX MAP
TOWNSHIP OF LAFAYETTE
SUSSEX COUNTY, NEW JERSEY

SCALE 1" = 200' – DATE: AUGUST 2004

DANIEL E. KENT, III, N.J.L.S. No. 14818
DELAWARE VALLEY ASSOCIATES, INC.
ENGINEERS, PLANNERS, & SURVEYORS
20 KENT ROAD
NEWTON, NEW JERSEY
N.J. CERTIFICATE OF AUTHORIZATION #24GA27995100